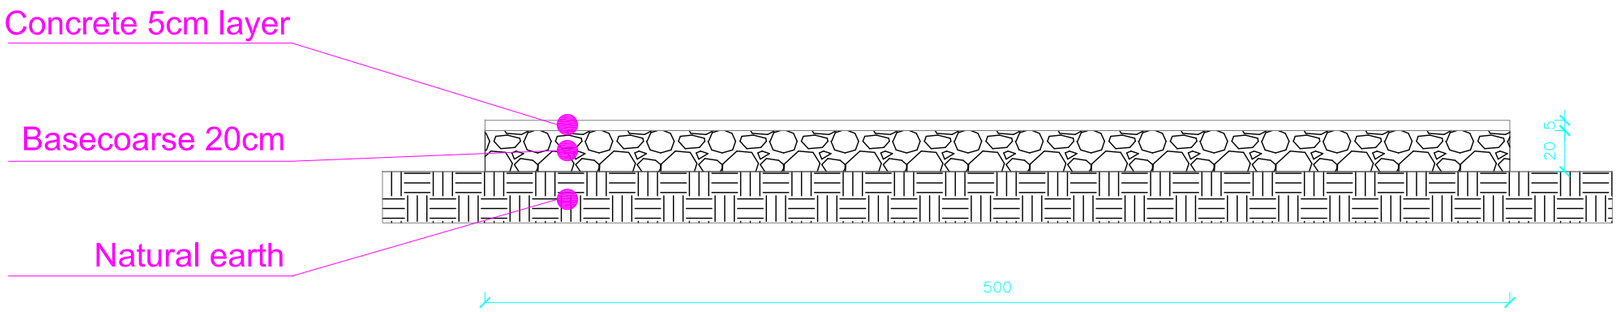

SECTION

Section-Road Type 1-Length 130m-Width 5m

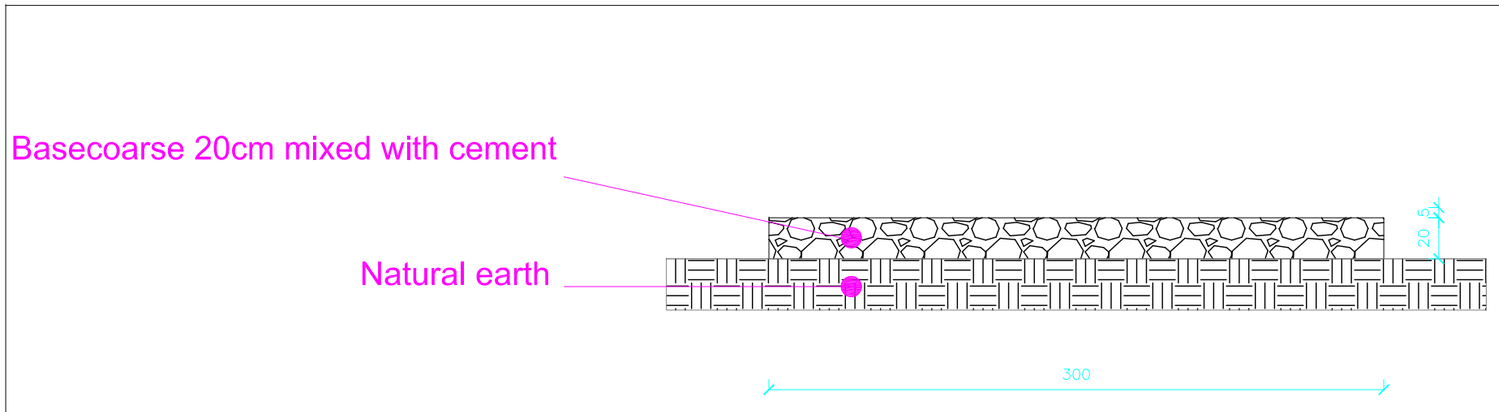

SECTION

Section-Road Type 2-Length 220m-Width 3m

WELTHUNGERHILFE

LEBANESE ORGANISATION FOR STUDIES AND TRAINING

PROJECT INFORMATION

PROJECT NAME:

BEDNAYIL AGRICULTURAL ROAD

SHEET INFORMATION

REV.	BY	DATE	DESCRIPTION	APPR.

PROJECT NUMBER	2020-5
PROJECT PHASE	TENDER DRAWINGS
DESPLINE	
SECTOR	
BUILDING	
DESIGNED	
DRAWN	
CHECKED	
APPROVED	
DATE	31/8/2020
SCALE	
SHEET SIZE	

TITLE:

Sections AND Details

2020-5	Tender	Str	01	00
PROJECT	Phase	Type	DWG #	REVISION