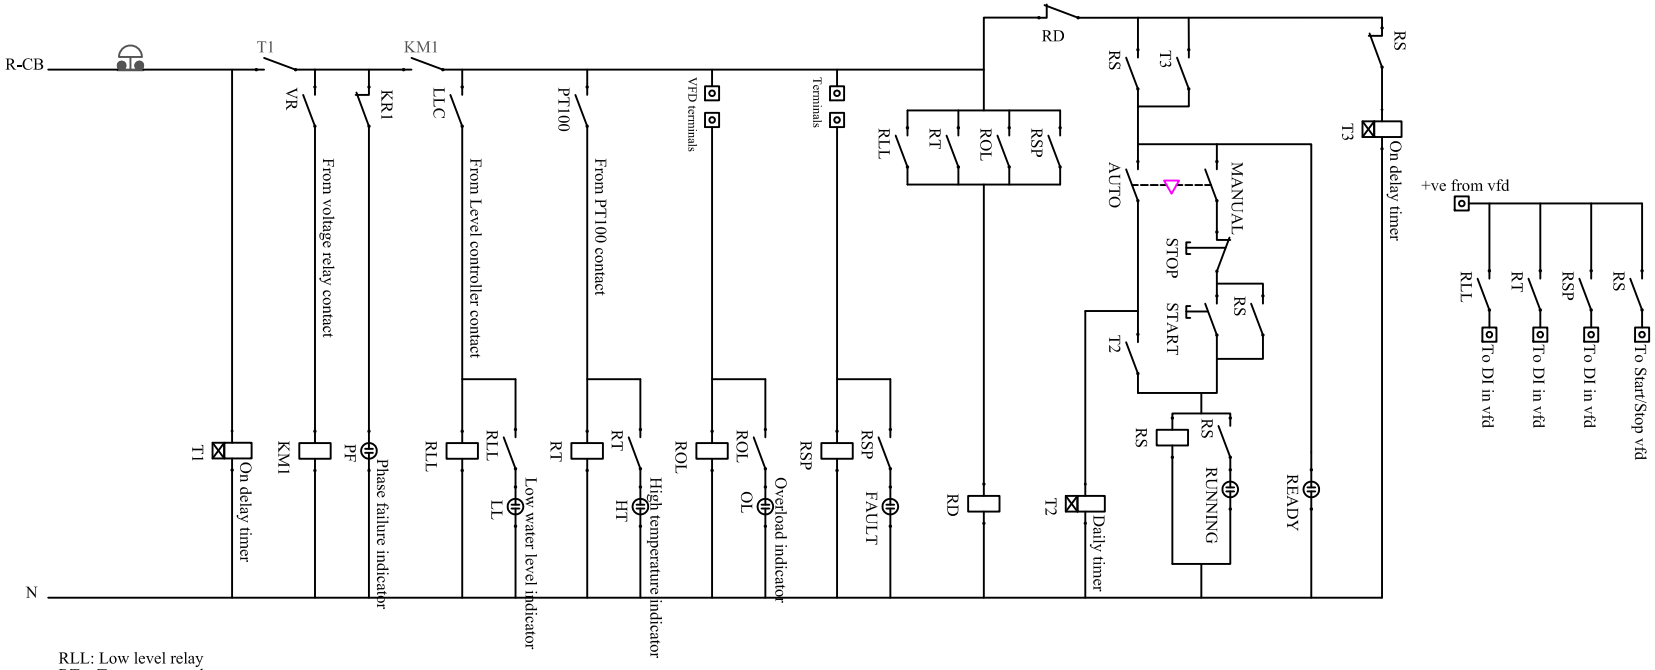

RLL: Low level relay
RT: Temperature relay
ROL:Overload relay
RSP: Spare relay
RD: Ready relay
RS: Start relay

الجمهورية اليمنية

SLWE

PROJECT:

SLWE VFD PANELS

SHEET:

CONTROL DIAGRAM

STUDIES AND PROJECTS DEPARTMENT

PRODUCED BY:

ENG. A.A

Drawing:

Scale: 1/100